
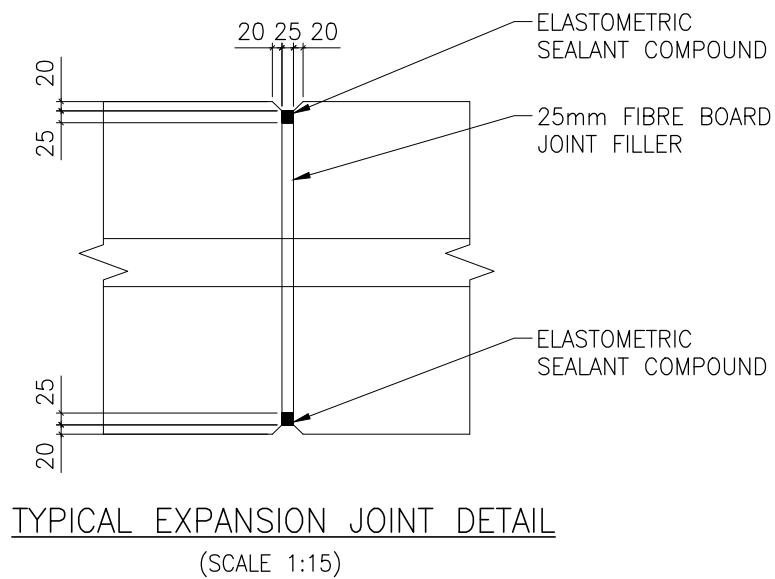
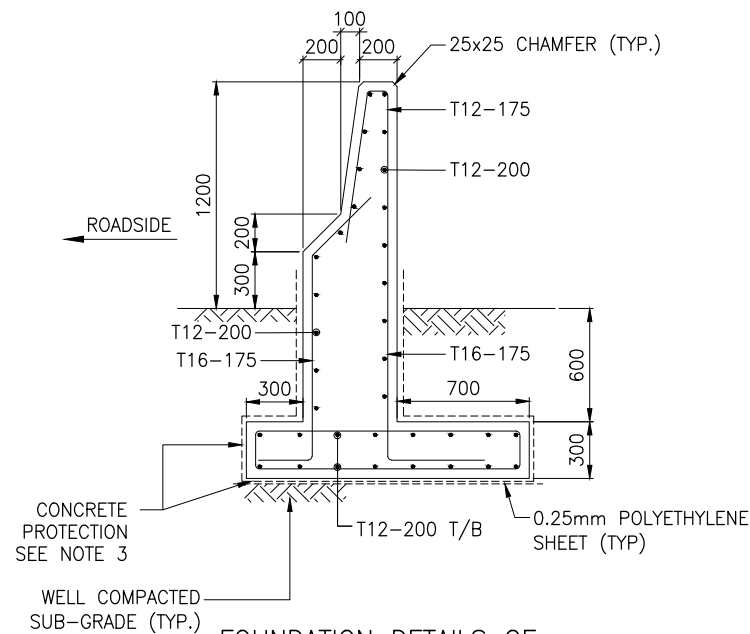
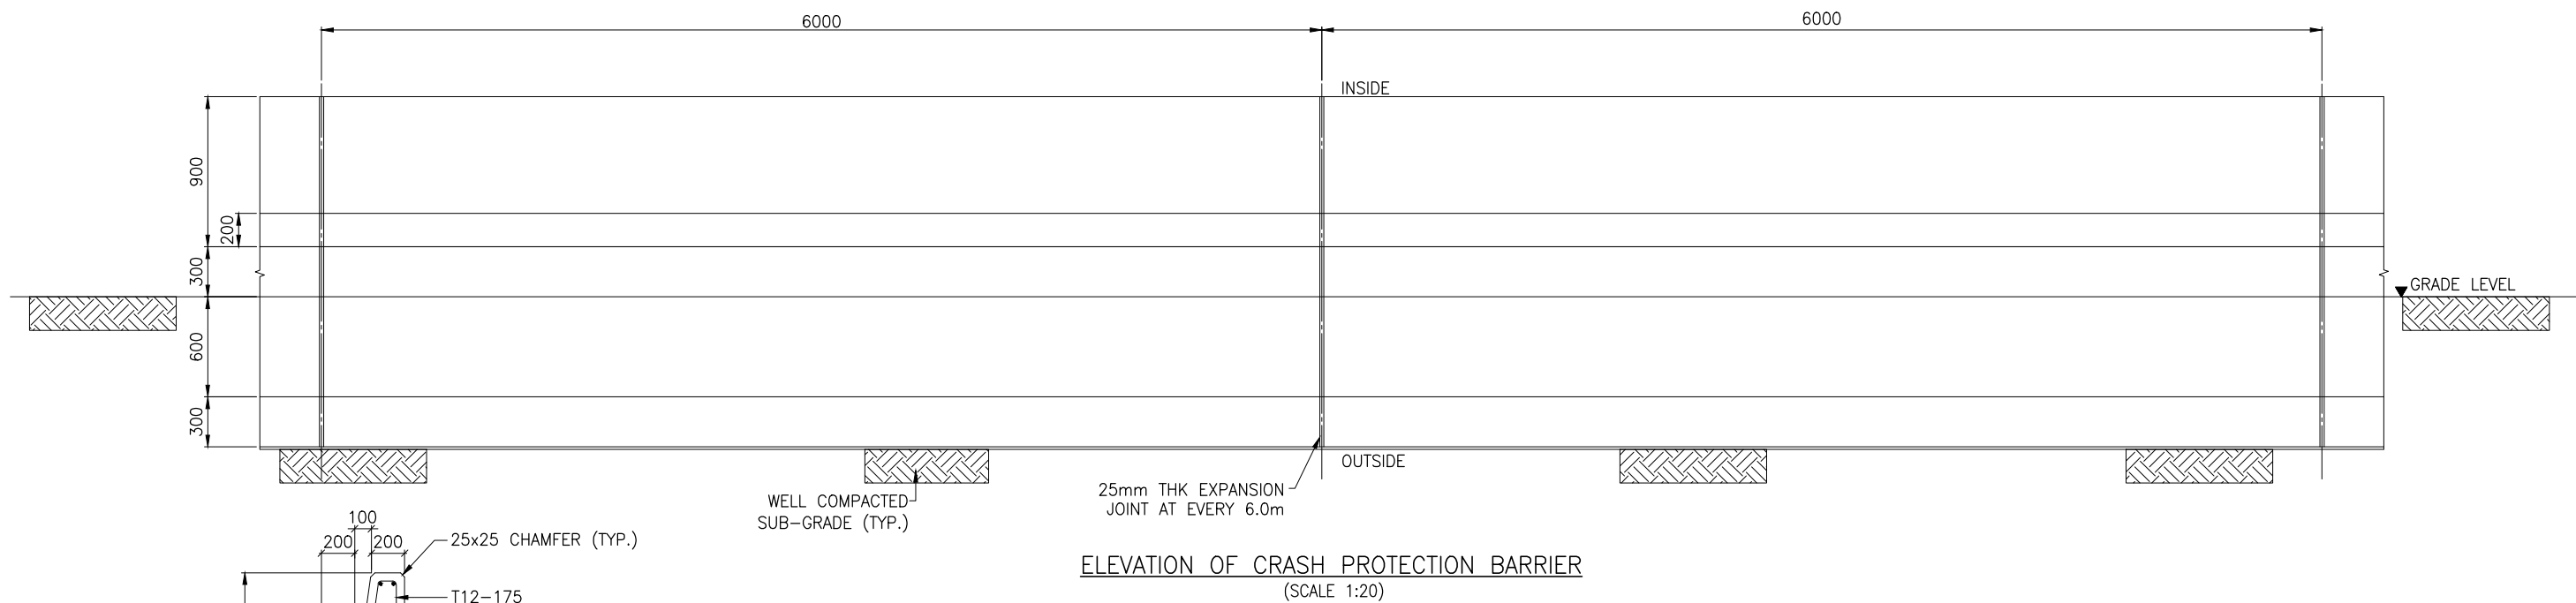


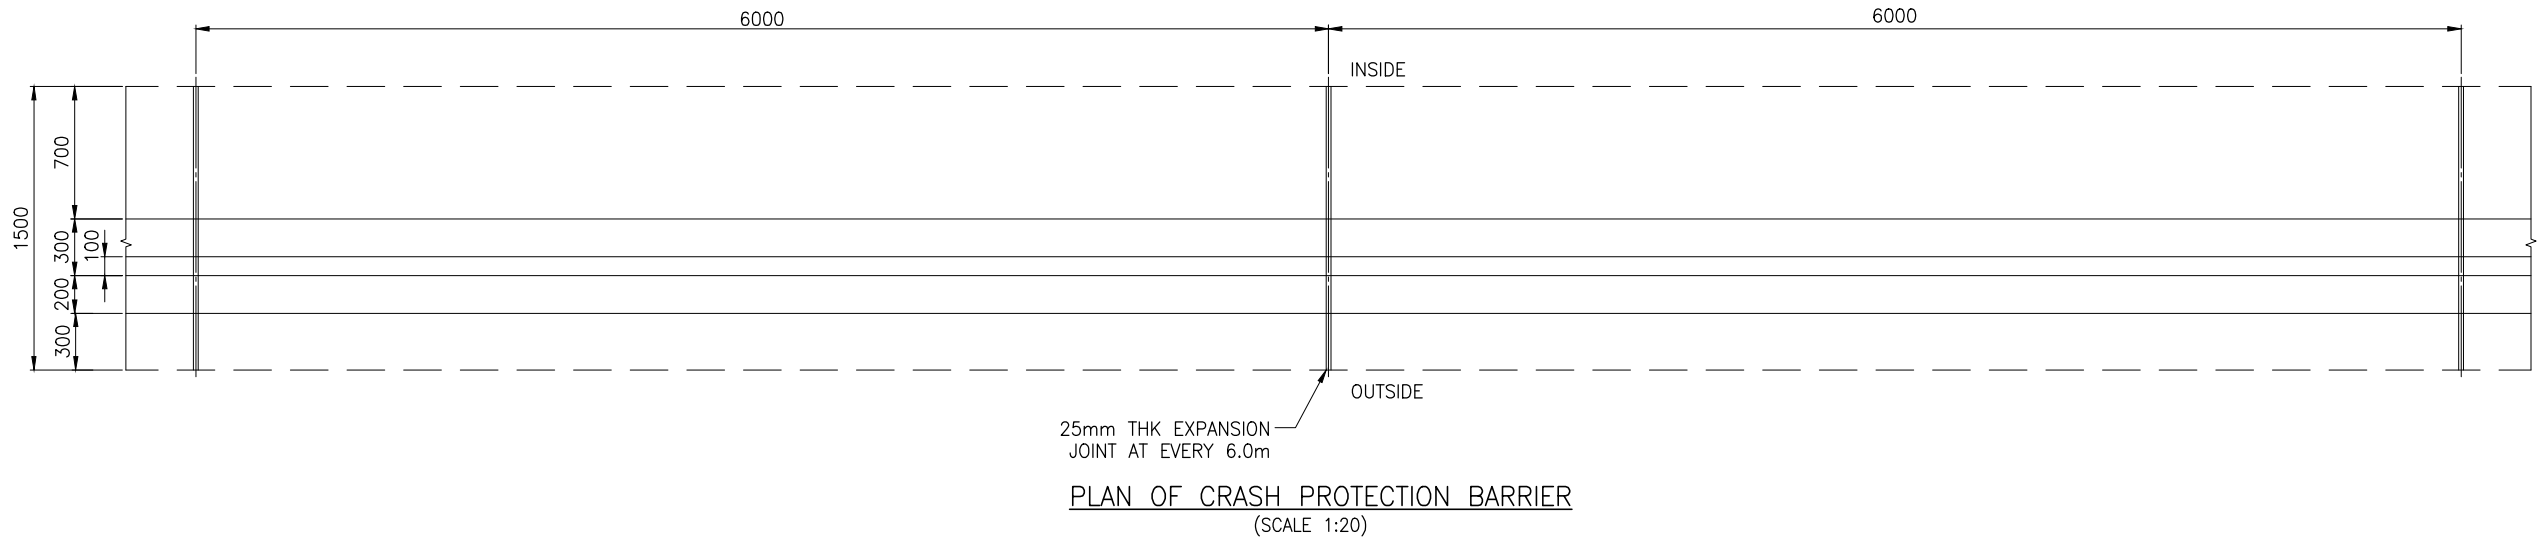

NOTES

- 1.ALL DIMENSIONS ARE IN MILLIMETERS, UNLESS NOTED OTHERWISE.
- 2.ALL MATERIALS TO COMPLY WITH SPECIFICATION DUSUP-S-04
- 3.CONCRETE CONSTRUCTION AND PROTECTION TO COMPLY WITH SPECIFICATION DUSUP-C-04
- 4.ALL STRUCTURAL STEEL WORK AND MATERIALS SHALL BE AS PER SPEC. DUSUP-S-02
- 5.ALL EXPOSED CONCRETE EDGES OF CONCRETE SHALL HAVE 25x25 CHAMFER.

										 دوقه بى للدوجبات Dubai Supply Authority	DRAWING TITLE STANDARD DETAILS FOR PERMANENT CONCRETE CRASH PROTECTION BARRIER				
DSP-GEN-90-0001-001	GENERAL NOTES FOR CIVIL WORK	0							ISSUED FOR USE	PROJECT/CAF NO.	GENERAL				
DWG. NO.	DRAWING TITLE	REV	DATE	DRN	D'CH	E'CH	APP	DESCRIPTION		TITLE	STANDARD SPECIFICATION AND DRAWINGS				
REFERENCE DRAWINGS		REVISIONS								GEN	GEN	SCALE	WORKPACK NUMBER	DRAWING NUMBER	REV
												AS NOTED	—	DSP-GEN-90-0012-004	0