


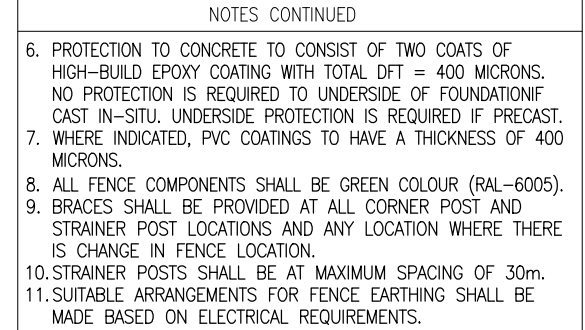


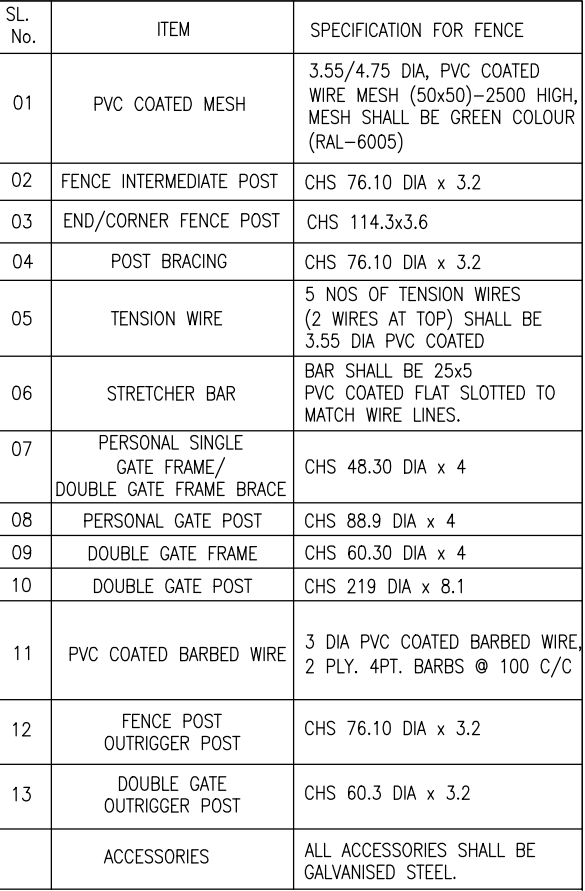


DRAWING TITLE		
STANDARD DETAILS FOR CHAIN-LINK FENCE		
GENERAL ARRANGEMENT & DETAILS		
TYPE-1		
WORKPACK NUMBER	DRAWING NUMBER	REV

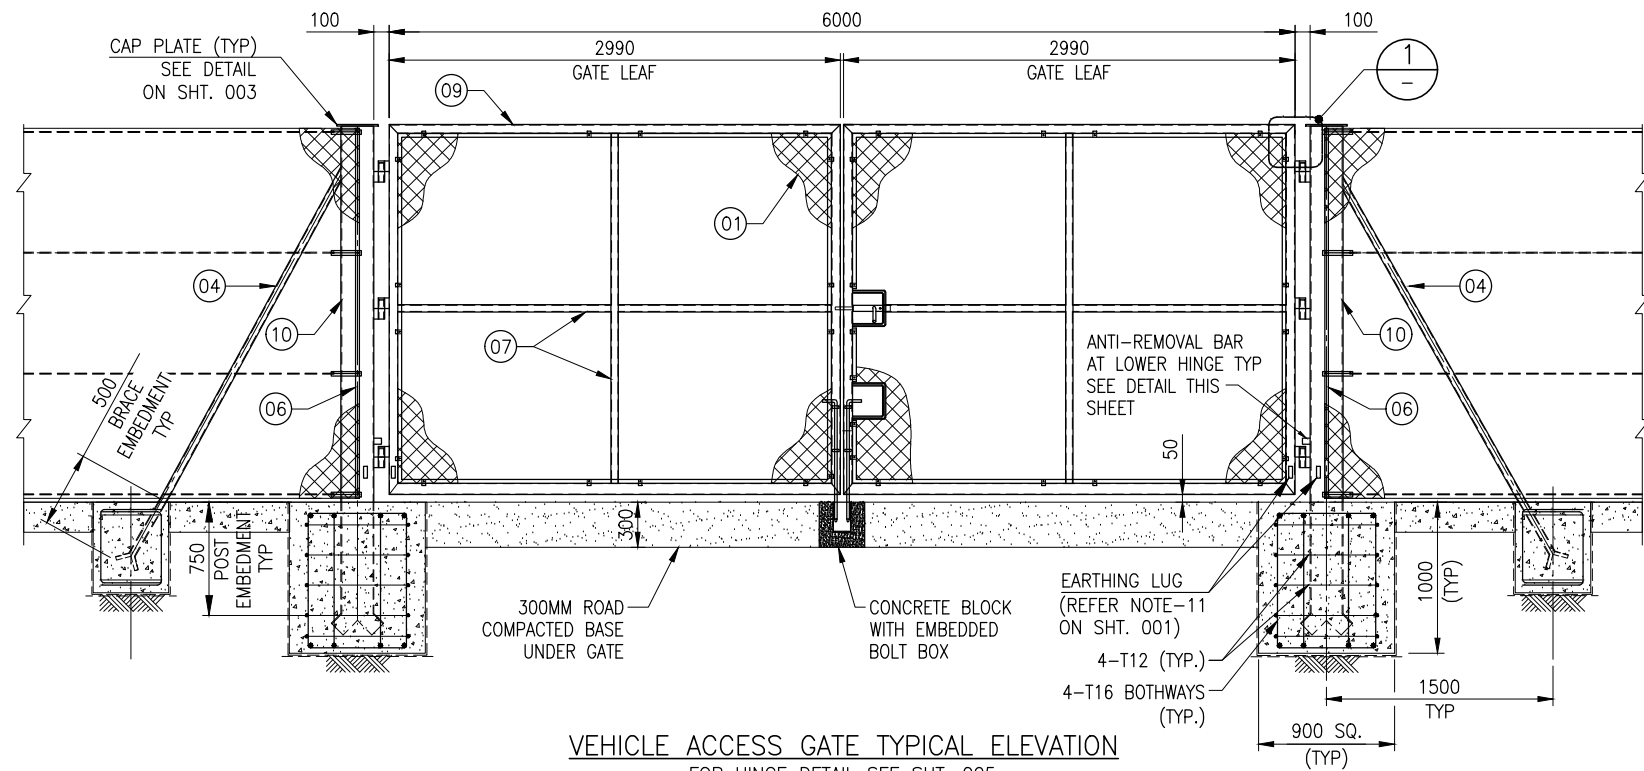


VEHICLE ACCESS GATE TYPICAL ELEVATION
FOR HINGE DETAIL SEE SHT. 005

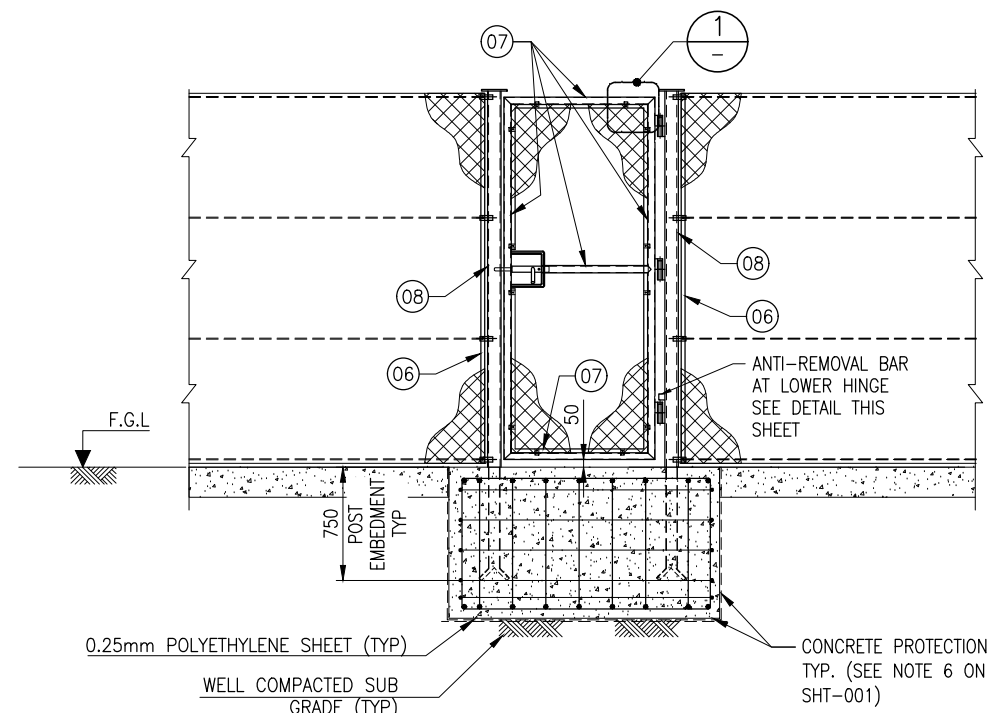


SINGLE GATE TYPICAL ELEVATION
FOR HINGE DETAIL SEE SHT. 003

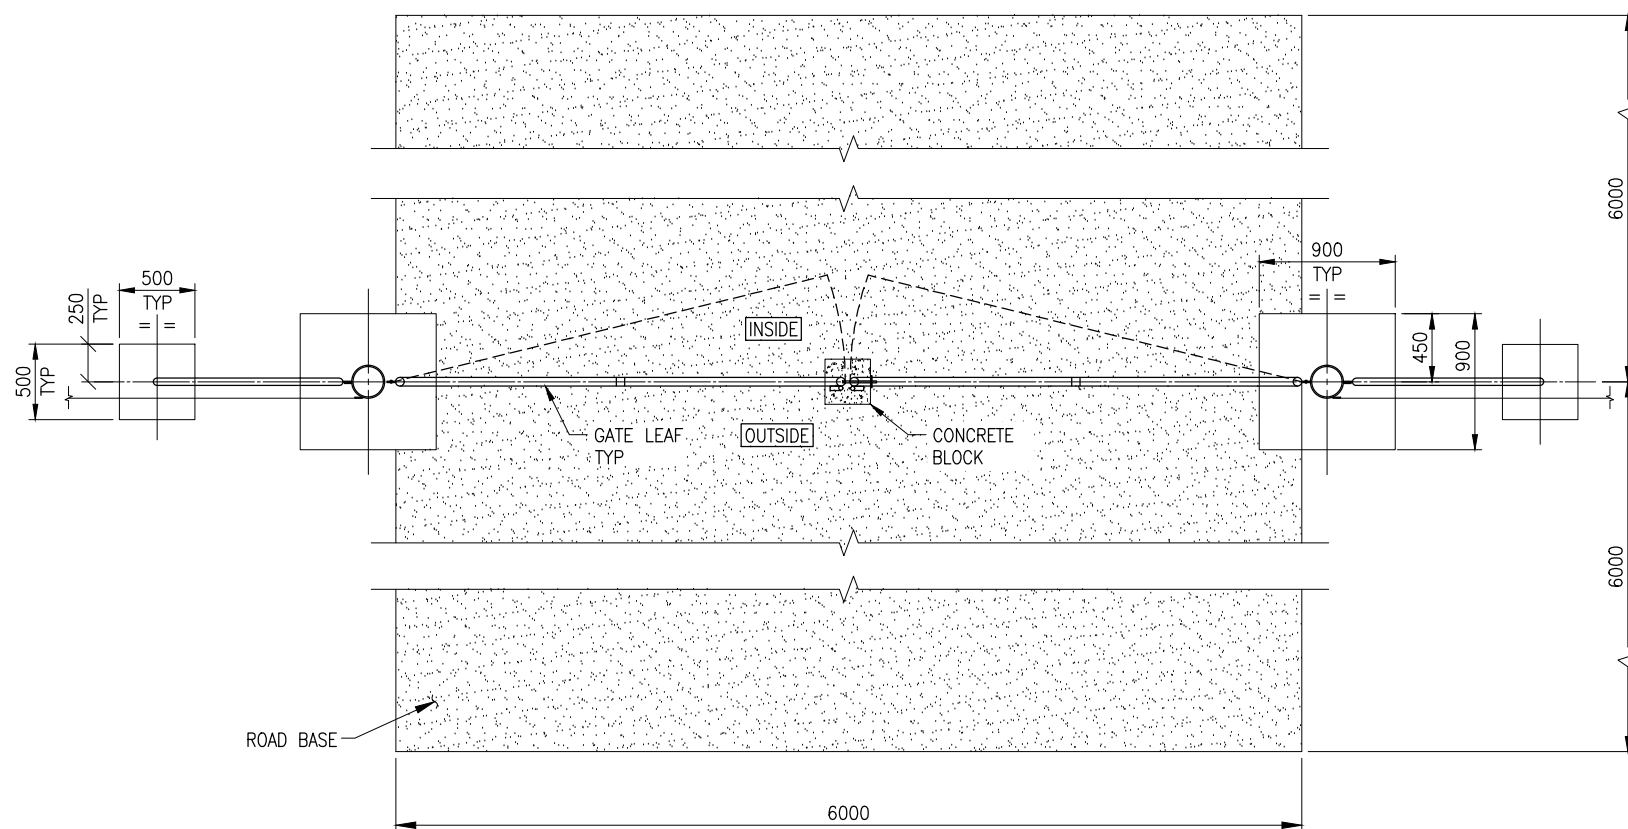

VEHICLE ACCESS GATE TYPICAL PLAN

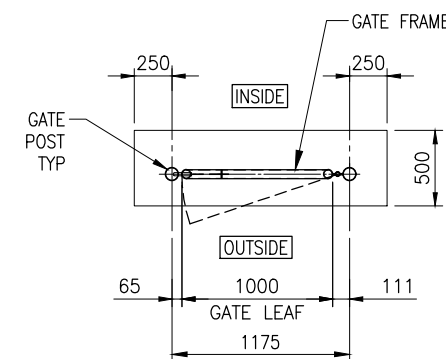


PLAN
TYPICAL SINGLE GATE

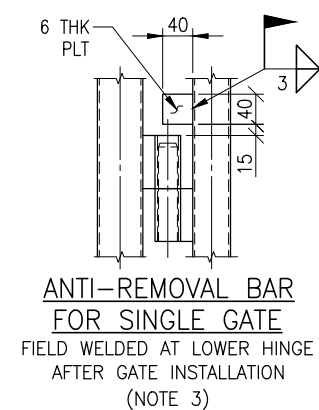

ANTI-REMOVAL BAR FOR SINGLE GATE
FIELD WELDED AT LOWER HINGE
AFTER GATE INSTALLATION
(NOTE 3)



ANTI-REMOVAL BAR FOR VEHICLE ACCESS GATE
FIELD WELDED AT LOWER HINGE
AFTER GATE INSTALLATION
(NOTE 3)

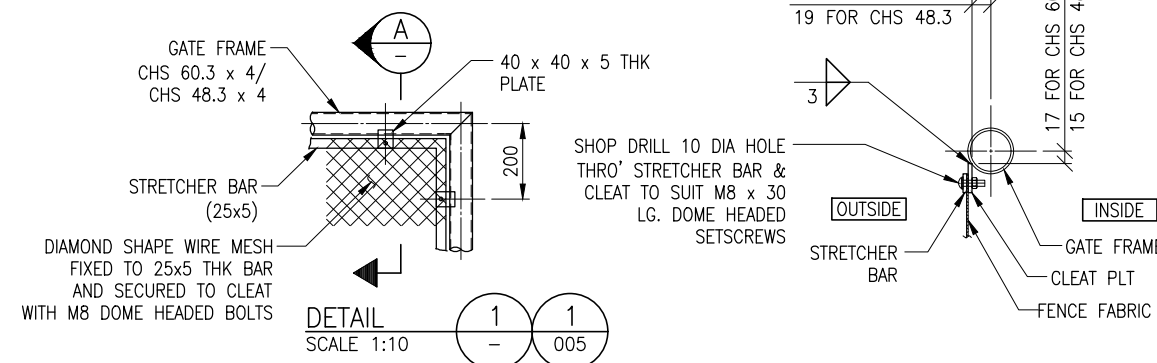

DETAIL
SCALE 1:10

SECTION
SCALE 1:5


NOTES

- FOR NOTES REFER DWG No. DSP-GEN-90-0015-001
- THIS DRAWING SHALL BE READ IN CONJUNCTION WITH DWG No. DSP-GEN-90-0015-001 & 003.
- COATING TOUCH-UP SHALL BE APPLIED AFTER THE ANTI-REMOVAL PLATE IS FIELD WELDED TO GATE POST.

											DRAWING TITLE STANDARD DETAILS FOR CHAIN-LINK FENCE GATE DETAILS TYPE-1						
DSP-GEN-90-0001-001	GENERAL NOTES FOR CIVIL	1							RE-ISSUED FOR USE	PROJECT/CAF NO.	GENERAL						
	& ONSHORE STRUCTURES	0							ISSUED FOR USE	TITLE	STANDARD SPECIFICATION AND DRAWINGS						
DWG. NO.	DRAWING TITLE	REV	DATE	DRN	D'CH	E'CH	APP	DESCRIPTION		FIELD	AREA	SCALE	WORKPACK NUMBER	DRAWING NUMBER		REVISIONS	
REFERENCE DRAWINGS			REVISIONS							GEN	GEN	1:25 U.N.O		—	DSP-GEN-90-0015-004		1



Dubai Supply Authority

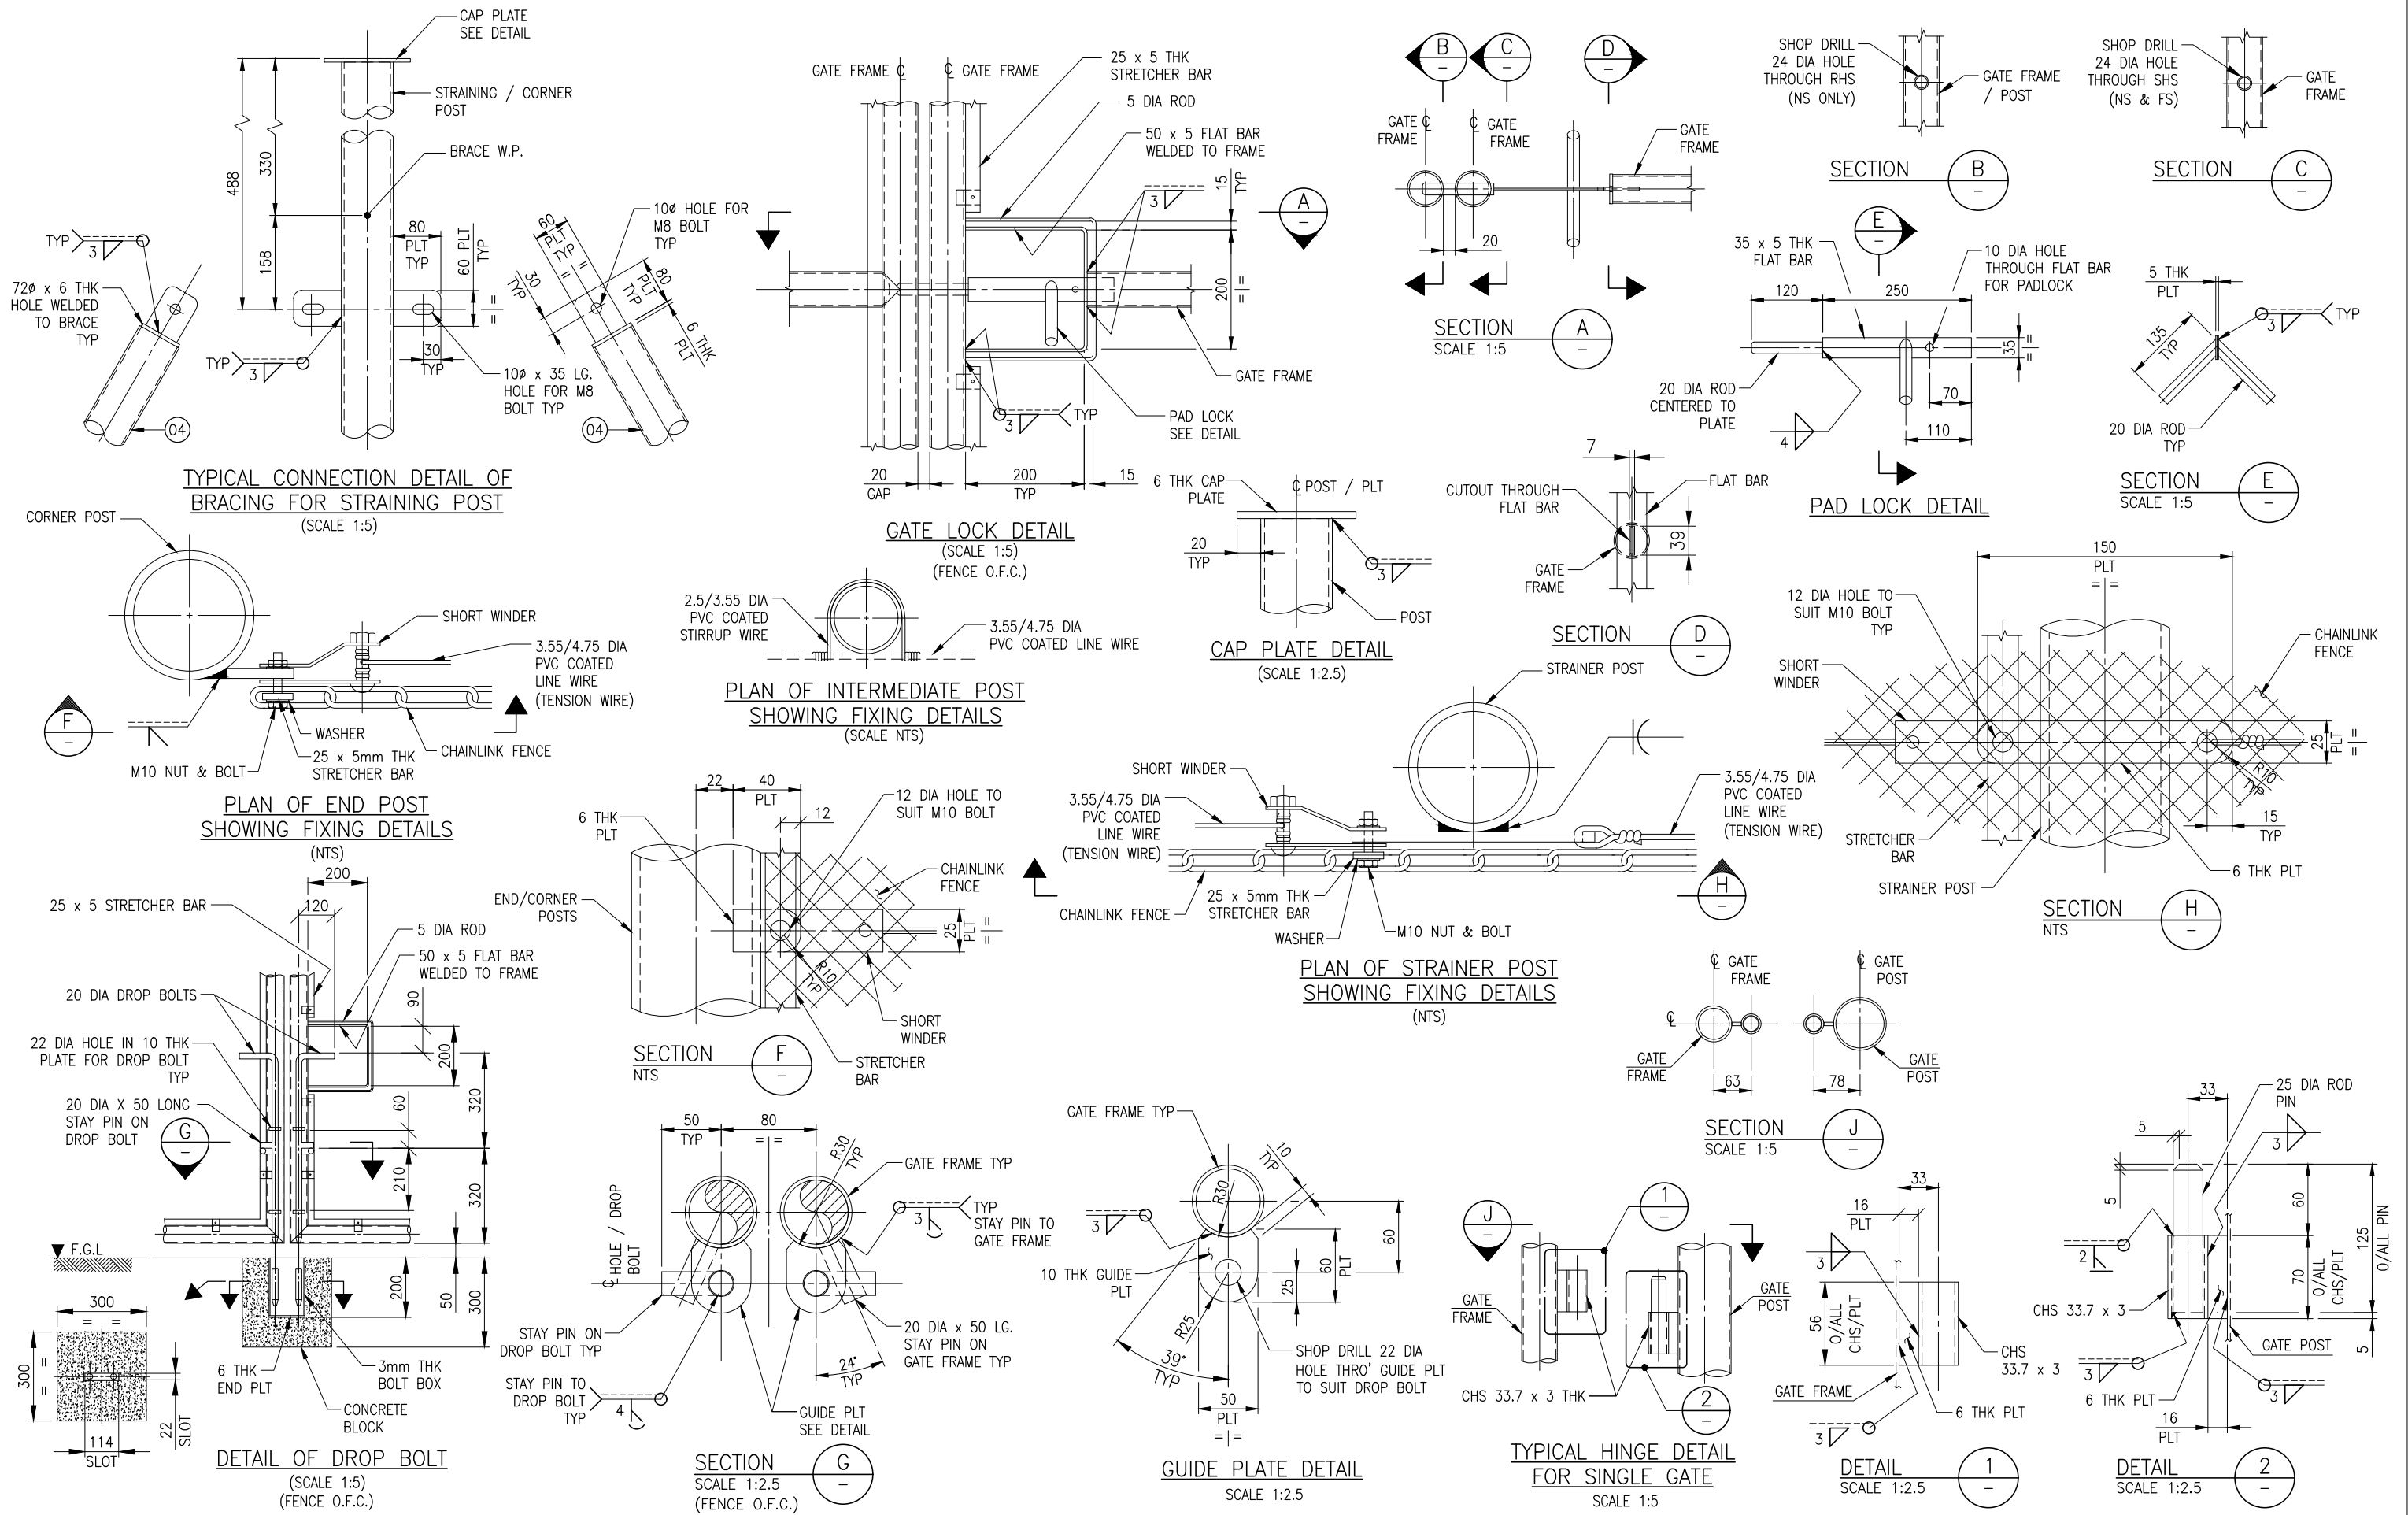

NOTES

- ALL DIMENSIONS ARE IN MILLIMETRES AND LEVELS ARE IN METRES UNLESS NOTED OTHERWISE.
- FOR GENERAL NOTES REFER DWG. NO. DSP-GEN-90-0001.
- THIS DRAWING SHALL BE READ IN CONJUNCTION WITH DWG. NO. DSP-GEN-90-0015-001, 002, 004 & 005.

DSP-GEN-90-0001-001		GENERAL NOTES FOR CIVIL & ONSHORE STRUCTURES	1						RE-ISSUED FOR USE	PROJECT/CAF NO.	GENERAL
DWG. NO.		DRAWING TITLE	REV	DATE	DRN	D'CH	E'CH	APP	ISSUED FOR USE	TITLE	STANDARD SPECIFICATION AND DRAWINGS
INFORMATION CLASSIFICATION: OPEN		REFERENCE DRAWINGS		REVISIONS		FIELD		AREA		SCALE	WORKPACK NUMBER
						GEN		GEN		1:20	DSP-GEN-90-0015-003

DRAWING TITLE		STANDARD DETAILS FOR CHAIN-LINK FENCE	
		GENERAL ARRANGEMENT & DETAILS	
		TYPE-1 & TYPE-2	
		DRAWING NUMBER	
		DSP-GEN-90-0015-003	
		REV	
		1	